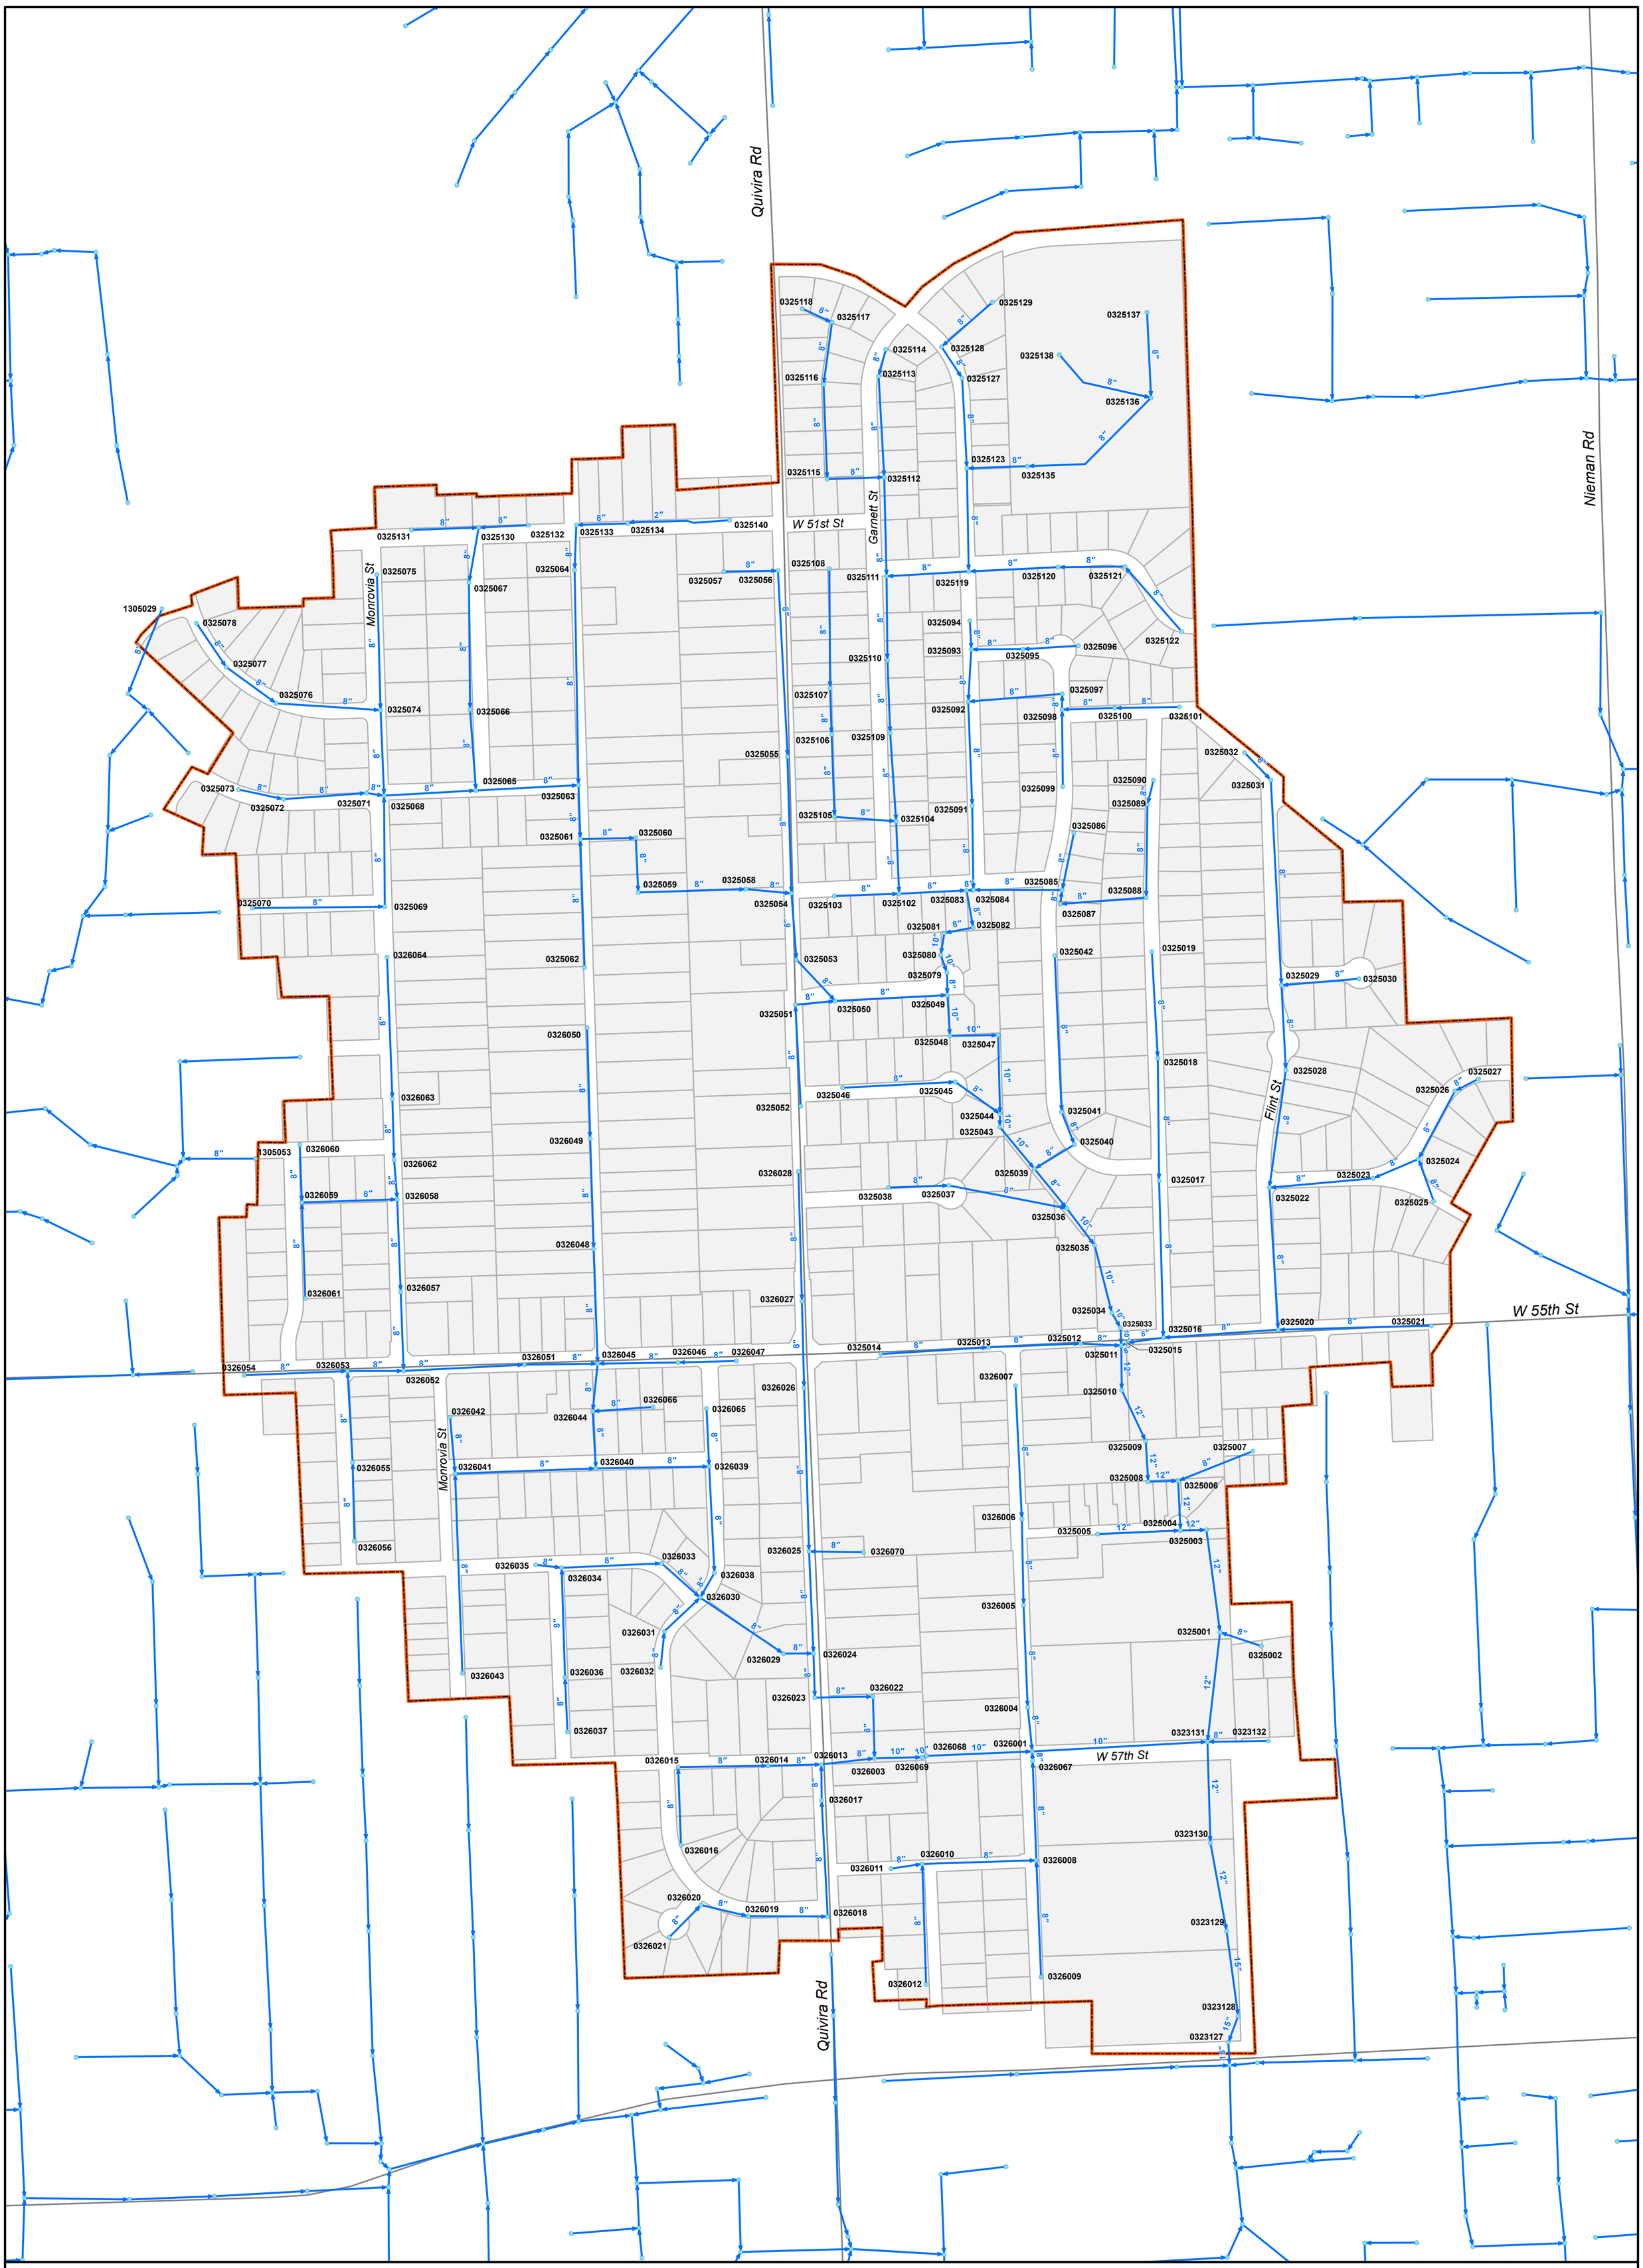

Legend

- Manholes
- 10" Sewer Pipes and Diameter
- Streets
- I/I Pilot Area Boundary
- Building Parcels

N

0 250 500 750 1,000 1,250

Scale: Feet

JCW Johnson County Wastewater

Shawnee Mission Turkey Creek I/I Pilot Area
Subsystem 9
Manholes, Pipes, and Parcels
Johnson County Wastewater, Kansas

CH2MHILL

\\MADISON\GROUPS\EMS\GIS_LIBRARY\KCO_OFFICE\TURKEYCREEK\MAPFILES\TURKEYCREEK_PILOT_AREA_22X34.MXD TJW TWONG2 3/19/2009 14:44:24